BIRLA TECHNICAL TRAINING INSTITUTE

PILANI,RAJASTHAN-333031

S . K . CHOPRA & ASSOCIATES

ARCHITECT INT. DESIGNERS VALUERS

9,SHANKAR MARKET

NEW DELHI - 110001

PH : 23411907,23411230

GROUND FLOOR PLAN

Shree Vishwakarma
Construction and Architect
Proprietor

Lic No- CTP/Raj./2021/301

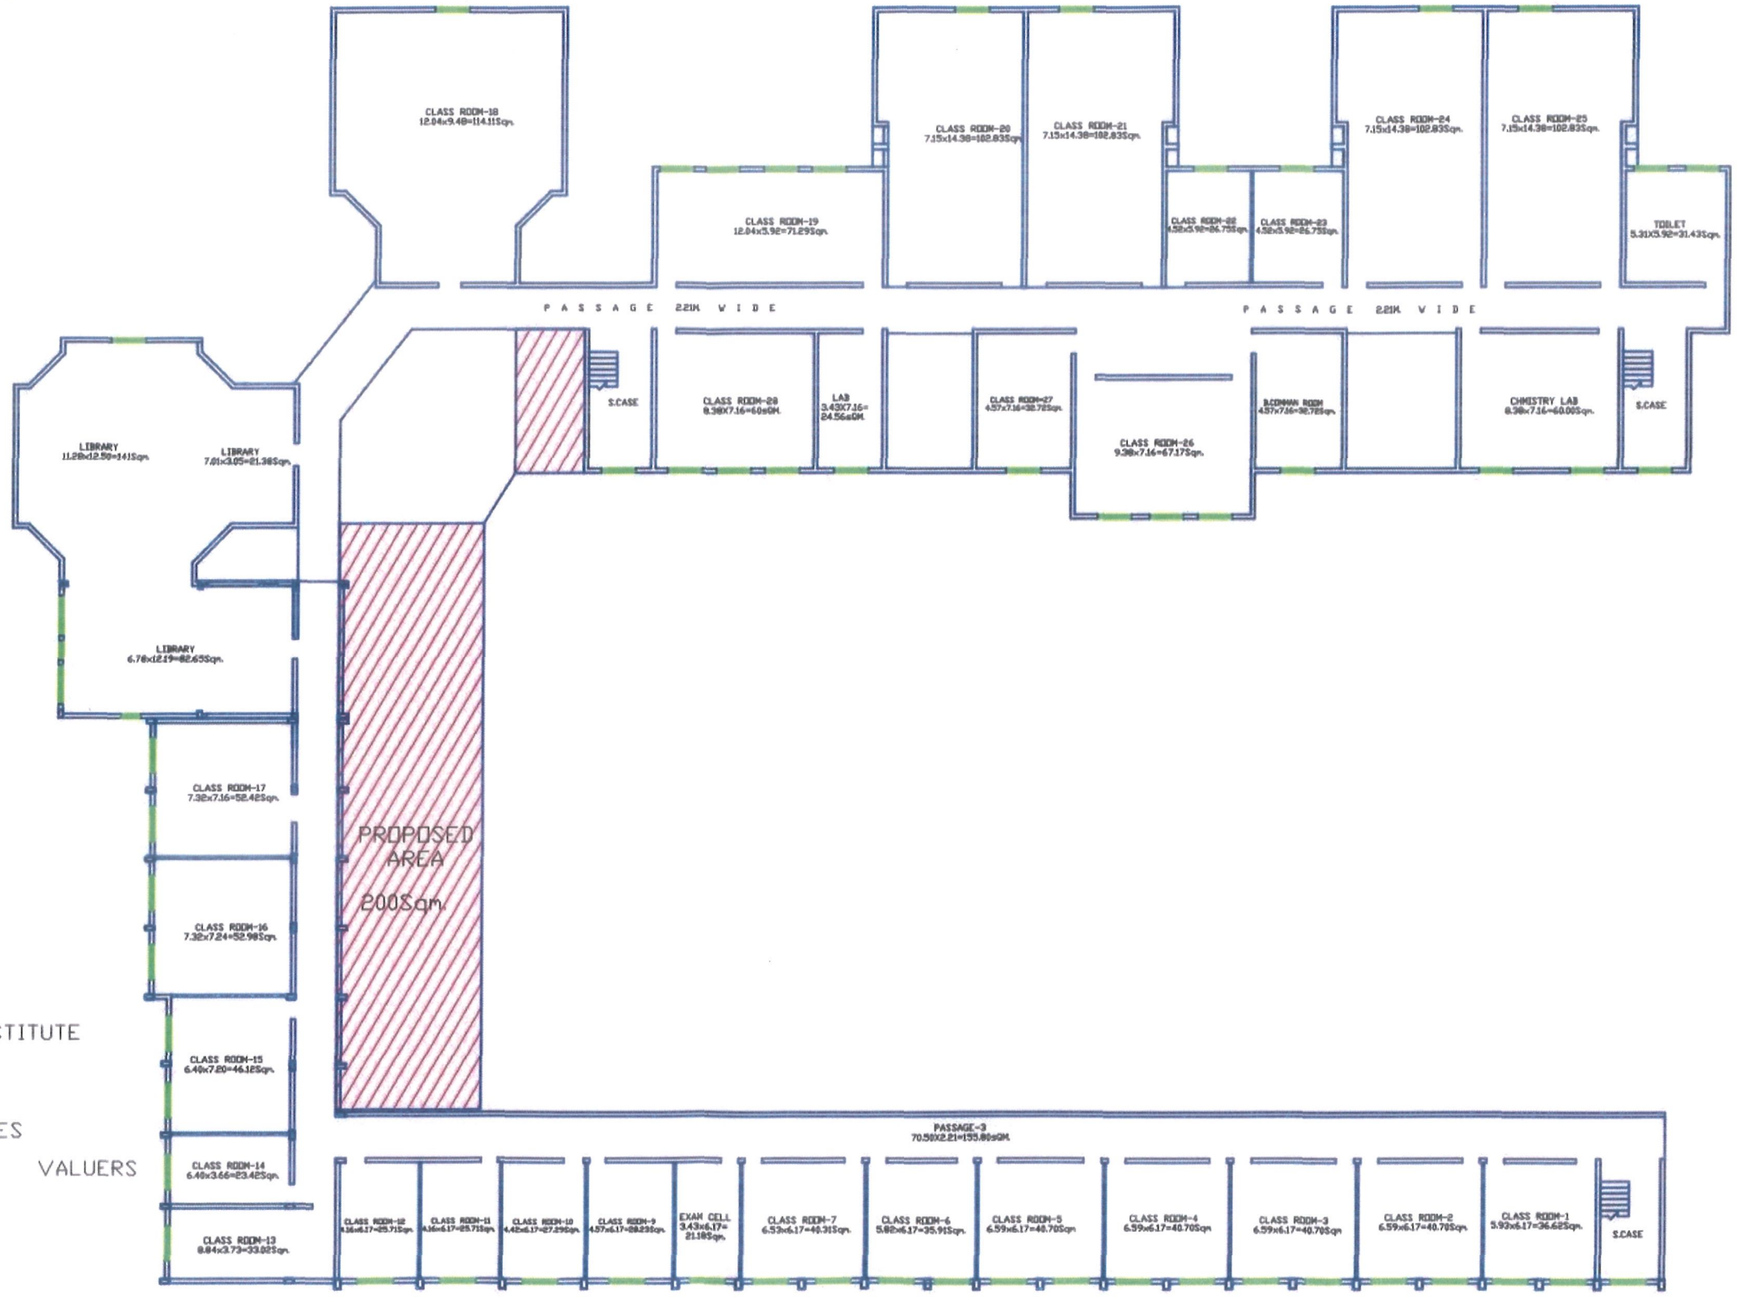

BIRLA TECHNICAL TRAINING INSTITUTE
PILANI,RAJASTHAN-333031

S . K . CHOPRA & ASSOCIATES
ARCHITECT INT. DESIGNERS VALUERS

9,SHANKAR MARKET
NEW DELHI - 110001
PH : 23411907,23411230

FIRST FLOOR

Shree Vishwakarma
Construction and Architect
Proprietor

E/LAND- CTP/Raj/2021/301